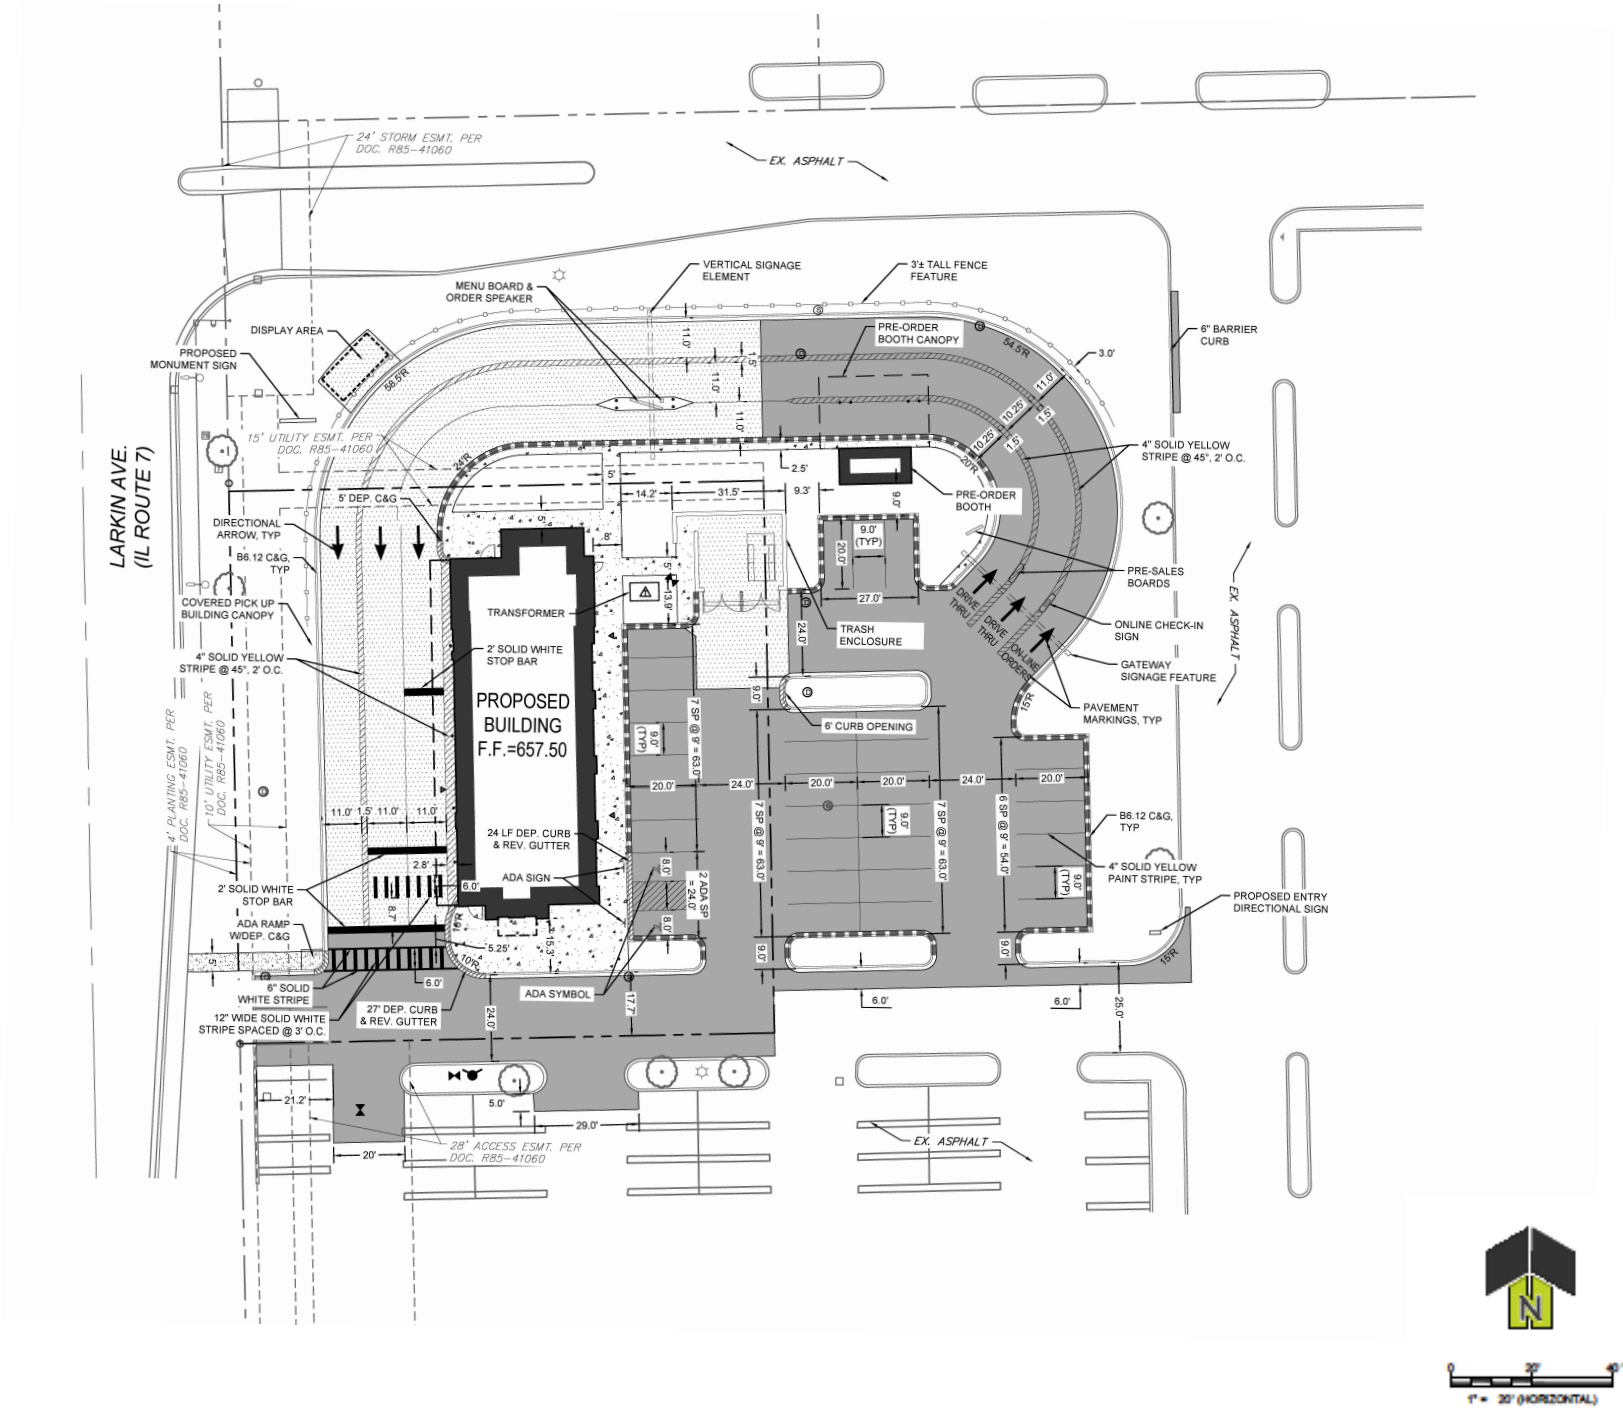

engineer

CAGE CIVIL ENGINEERING

3110 WOODCREEK DRIVE
DOWNERS GROVE, IL 60515
630.598.0007

project no. | PRTNS0005

owner

Portillo's BEEF • BURGERS • SALADS

Portillo's Hot Dogs, LLC
2001 Spring Road, Ste 400
Oak Brook, IL 60523

project info

NORTH RIDGE PLAZA
1444 N. LARKIN ROAD
JOLIET, IL 60435

prototype:
PORTILLO'S PICK-UP

issue dates

submission:	date
PERMIT	06/03/2021
BID	06/03/2021
CONSTRUCTION	

revisions:

#	description	date

designed by: BF
checked by: CV

seal

sheet info

SITE LAYOUT & DIMENSIONAL PLAN

C1.04