SITE PLAN DESIGN NOTES & KEY PLAN

SEE SHEET C-200

HATCH LEGEND

- DENOTES STANDARD PAVEMENT SECTION
- DENOTES CONCRETE SECTION
- DENOTES PROP. SIDEWALK
- DENOTES AREA OF DEPRESSED SIDEWALK
- DENOTES AREA OF DEPRESSED CURB AND GUTTER WITH LENGTH NOTED ON PLANS.
- DENOTES REVERSE CURB & GUTTER

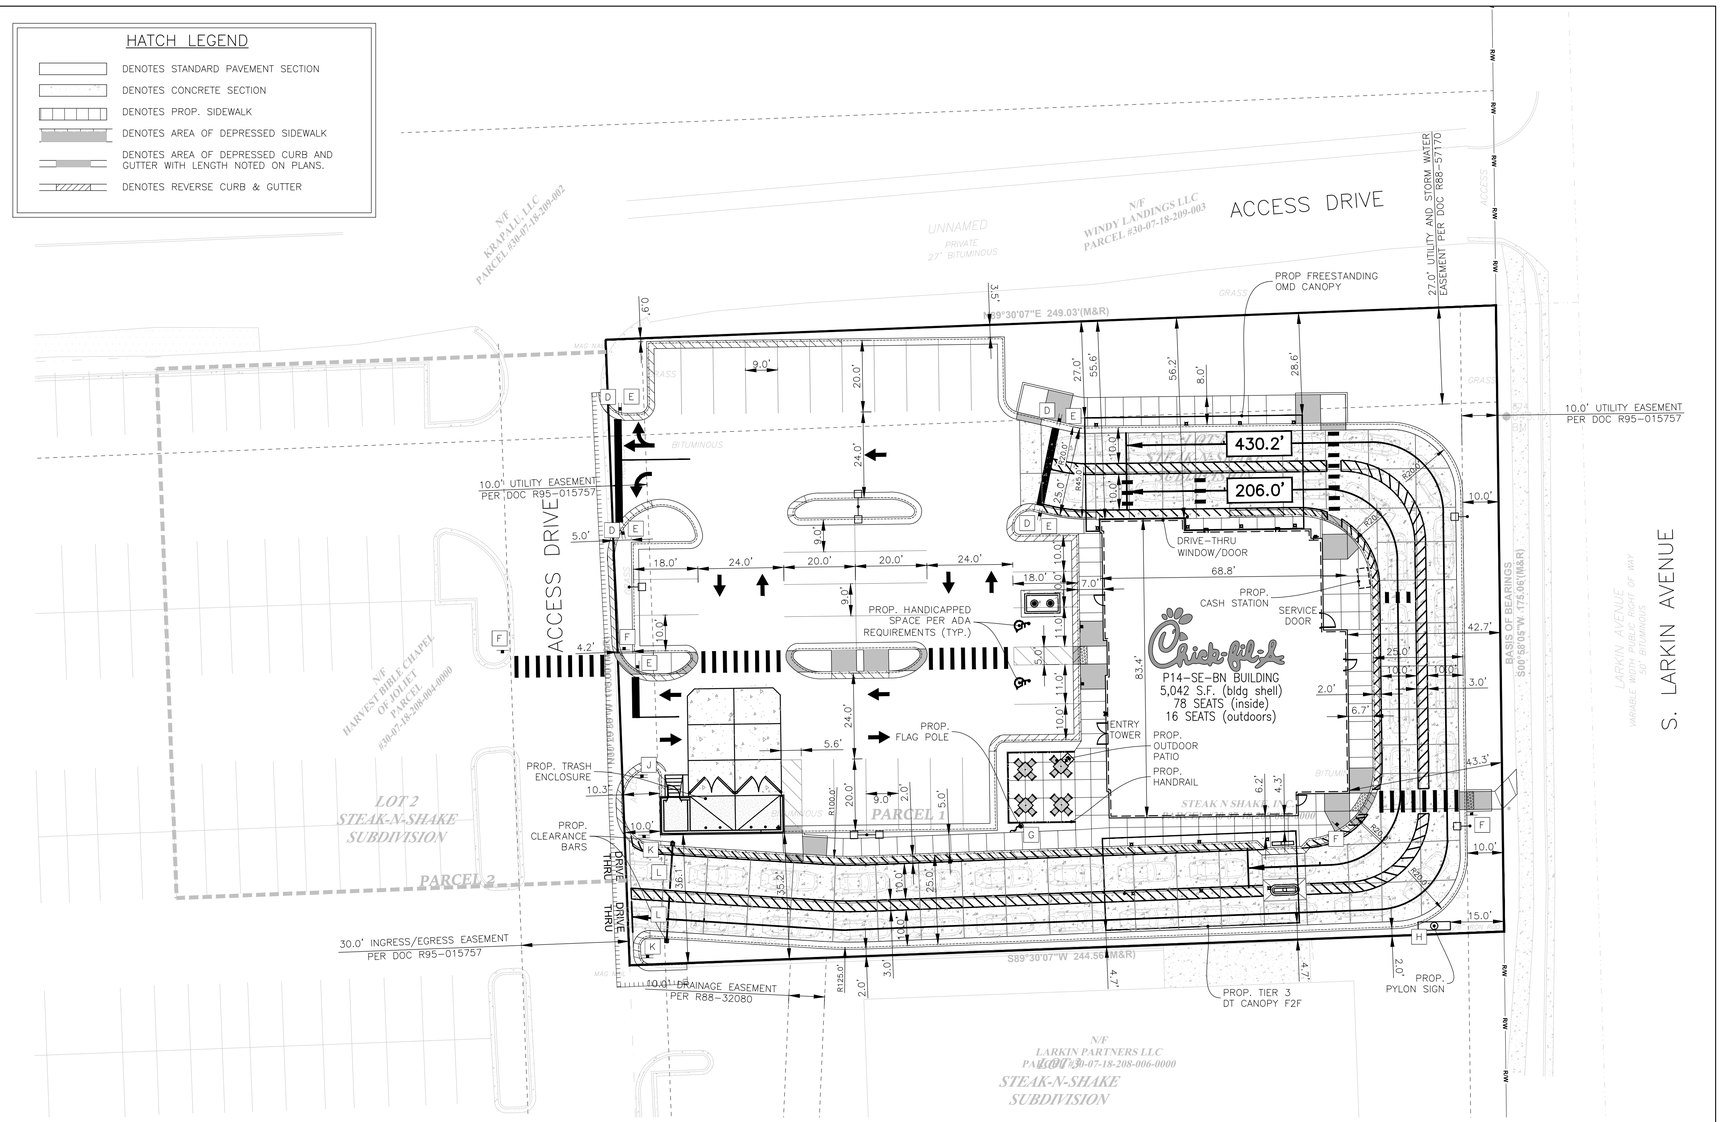

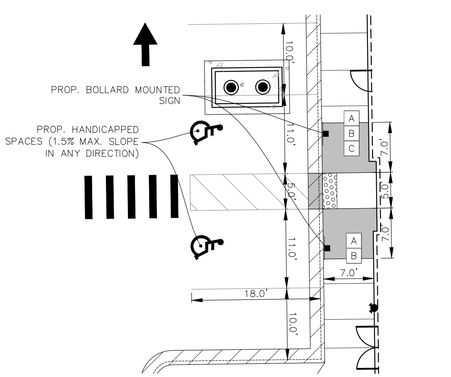

1 EX-300 ADA PARKING STALL LAYOUT DETAIL
SCALE: 1"=10'

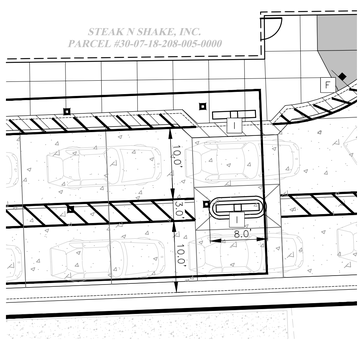

2 EX-300 ORDER CANOPY LAYOUT DETAIL
SCALE: 1"=10'

SIGN LEGEND

** CONTRACTOR TO REFER TO THE SIGNAGE PACKAGE FOR PLACEMENT AND SPECIFICATIONS OF ALL SIGNS **

- A HANDICAP PARKING SIGN (SEE SIGNAGE PACKAGE) R7-8; 12" X 18" (TYP.)
- B HANDICAP PARKING FINE SIGN (SEE SIGNAGE PACKAGE) 6" X 12" (TYP.)
- C "VAN ACCESSIBLE" SIGN (SEE SIGNAGE PACKAGE) R7-8P; 6" X 12" (TYP.)
- D "DO NOT ENTER" SIGN (SEE SIGNAGE PACKAGE) R5-1; 24" X 24" (TYP.)
- E STOP SIGN (SEE SIGNAGE PACKAGE) R1-1; 30" X 30" (TYP.)
- F CFA PEDESTRIAN CROSSING SIGN (SEE SIGNAGE PACKAGE)
- G FLAG POLE (SEE SIGNAGE PACKAGE)
- H CFA MONUMENT OR PYLON SIGN (SEE SIGNAGE PACKAGE)
- I DIGITAL DRIVE-THRU MENU BOARDS (SEE SIGNAGE PACKAGE)
- J DINE IN W/ ARROW (DF) (SEE SIGNAGE PACKAGE)
- K DRIVE THRU W/ ARROW (DF) (SEE SIGNAGE PACKAGE)
- L DRIVE THRU SIGN ON CLEARANCE BAR (SEE SIGNAGE PACKAGE)

NORTH

0 20'
1" = 20'

BAR IS ONE INCH ON OFFICIAL DRAWINGS
0 1"
IF NOT ONE INCH, ADJUST SCALE ACCORDINGLY

FOR PERMIT

Chick-fil-A
5200 Buffington Road
Atlanta, Georgia
30349-2998

HRGreen
HRGreen.com

CHICK-FIL-A

LARKIN AVENUE (IL) FSU

201 S. LARKIN AVENUE
JOLIET, IL 60436

FSR# 05849

REVISION SCHEDULE

NO.	DATE	DESCRIPTION
1	06/14/24	ISSUED FOR PERMIT

ISSUED FOR PERMIT

ENGINEER'S PROJECT #	2402094
PRINTED FOR	ISSUED FOR PERMIT
DATE	04/03/2024
DRAWN BY:	MRJ
CHECKED BY:	JFV

Information contained on this drawing and in all digital files produced for above named project may not be reproduced in any manner without express written or verbal consent from authorized project representatives.

SHEET
DRIVE THRU EXHIBIT

SHEET NUMBER
EX-300