Illinois Department of Transportation

Waste/Use Site Review

Contractor Supplied Information

A. Submittal Date: 01/23/26

Contracting Agency: ☒ District Office ☐ Aeronautics ☐ Local Agency ☐ Other

Addendum #:

Previous survey request(s) submitted for this site? ☐ Yes ☒ No

Date(s) of Prior Submittal(s):

B.

Route	Marked	County(ies)	District
FAP Route607	N/A	Will	1

Section	Project Number	Job Number		Contract Number
2018-067-BR	NHPP-MME4(425)	P-	C-91-410-20	62M79

C. Will the use site require excavation more than 6 inches in depth? ☐ Yes ☒ No

If yes, written approval from the BDE Cultural Resources Unit may be required.

If no, written approval from the BDE Cultural Resources Unit is not required.

D. ☐ Waste / ☒ Use Site (Legal Description - indicate section, subsection, township, range, and street address, if available.)

N Joliet st , W Webster st Joliet, IL 60431

Latitude	Longitude	County(ies)
41.5282736	-88.0854221	Will

E. Waste/Use Site Size: _____ acres (_____ ha)

Current Land use (Check each which applies): ☐ Existing ROW ☐ Outside ROW ☐ Row Crops ☐ Pasture ☒ Other (Describe)

Parking Lot , City of Joliet Parcel # 3007094290140000

F. Is tree removal required? ☐ Yes ☒ No If yes, the number of _____ to be removed.

Note: If tree removal will occur, all the following conditions shall be met:

- All tree removal is within 100 feet from the existing edge of road pavement or railroad surface AND
- The project must include a commitment for tree removal activities to be limited between October 1st and March 31st.

G. The request is number 1 of 1 requests for this project.

H.

Name of Contractor	Contact Person	Phone
"D" Construction Inc.	Matt Lapoint	(815) 518-3119

Address	City	State	Zip Code
1488 S. Broadway St	Coal City	IL	60416

Name of Resident Engineer	Phone	E-mail
Helene Maldonado		

Attachments Required:

1. **Ground Level Color Photos**
2. **U.S.G.S. 7.5' Topo.Quad. Map**
3. **Aerial Photo**
4. **Landowner Agreement (See page 2)**
5. **Sketched Map with Landmarks**

Landowner Agreement

To whom it may concern:

I (we),

City of Joliet / 150 W. Jefferson St. Joliet, IL 60432

(Name and Address of Property Owner)

owner(s) of said property, located:

N Joliet St , W Webster St Joliet, IL 60431 / T.35N. R.10E. Sec.9 SE / Will County

(Indicate location of property by county, section, sub-section, township, range)

do hereby grant to the Contractor,

"D" Construction Inc. / 1488 S. Broadway St. Coal City, IL 60416

(Name and Address of Contractor)

permission to deposit said materials from the construction project (Contract # 62M79) on my property.

(Signature of Property Owner)

(Name of Property Owner)

(Street Address of Property Owner)

(City, State, Zip Code of Property Owner)

(Phone Number of Property Owner)

District Resource Review

To be filled out by District Environmental Coordinator (See Section 27-2 of the BDE Manual for more information)

1. If the answer to part C was "yes", has the site been cleared for cultural resources within the last five years?

   ☐ Yes ☐ No

   If no, submit to BDE for cultural clearance.
   If yes, site is considered previously approved for cultural resources per Section 27-2.03(c)2 of the BDE Manual.

2. Has the Waste/Use site been cleared utilizing TREC within the last two years?

   ☐ Yes ☐ No

   If yes, the previous approval is valid for 2 years per Section 27-2.03(c)3

   If no, screen the Waste/Use site utilizing TREC for the following resources:

- State or Federally listed threatened or endangered species
- Illinois Natural Area Inventory Sites (INAI)
- Nature Preserves
- Prairies
- Rusty Patched Bumblebee High Potential Zone
- National Wetland Inventory
- Hydric Soils
- Within 0.5 miles from a Northern Long-eared bat or Indiana bat hibernaculum
- National River Inventory

Screening Results

☐ The TREC report indicated no resources of concern present; therefore, the site is approved. The district shall sign the certification statement below and keep this documentation with the TREC report in the project file.

☐ If the TREC reported indicated resource(s) of concern but met the following situational site exemptions discussed in Section 27-2.03 (c)3 (check applicable box(es) below:)

- ☐ The land use is marked Row Crops or Pasture and the only resource is hydric soils,
- ☐ There is no tree removal, but the TREC screening identified listed bats in the site vicinity and no other resources are present, and
- ☐ The TREC screening identified listed fish and/or mussels in the site vicinity, there are no additional resources present and there is no stream on or adjacent to the site/property.
- ☐ The TREC report indicated resource are present and the site does not meet any the above applicable situational site exemptions; therefore, the site is denied and another site shall be submitted. If further consideration of the site is desired, the site must be submitted for further review and Site Response Letter will be issued by BDE.

District Environmental Coordinator Signature & Date

Ground Level Color Photo

U.S. DEPARTMENT OF THE INTERIOR
U.S. GEOLOGICAL SURVEY

The National Map
US Topo

JOLIET QUADRANGLE
ILLINOIS - WILL COUNTY
7.5-MINUTE SERIES

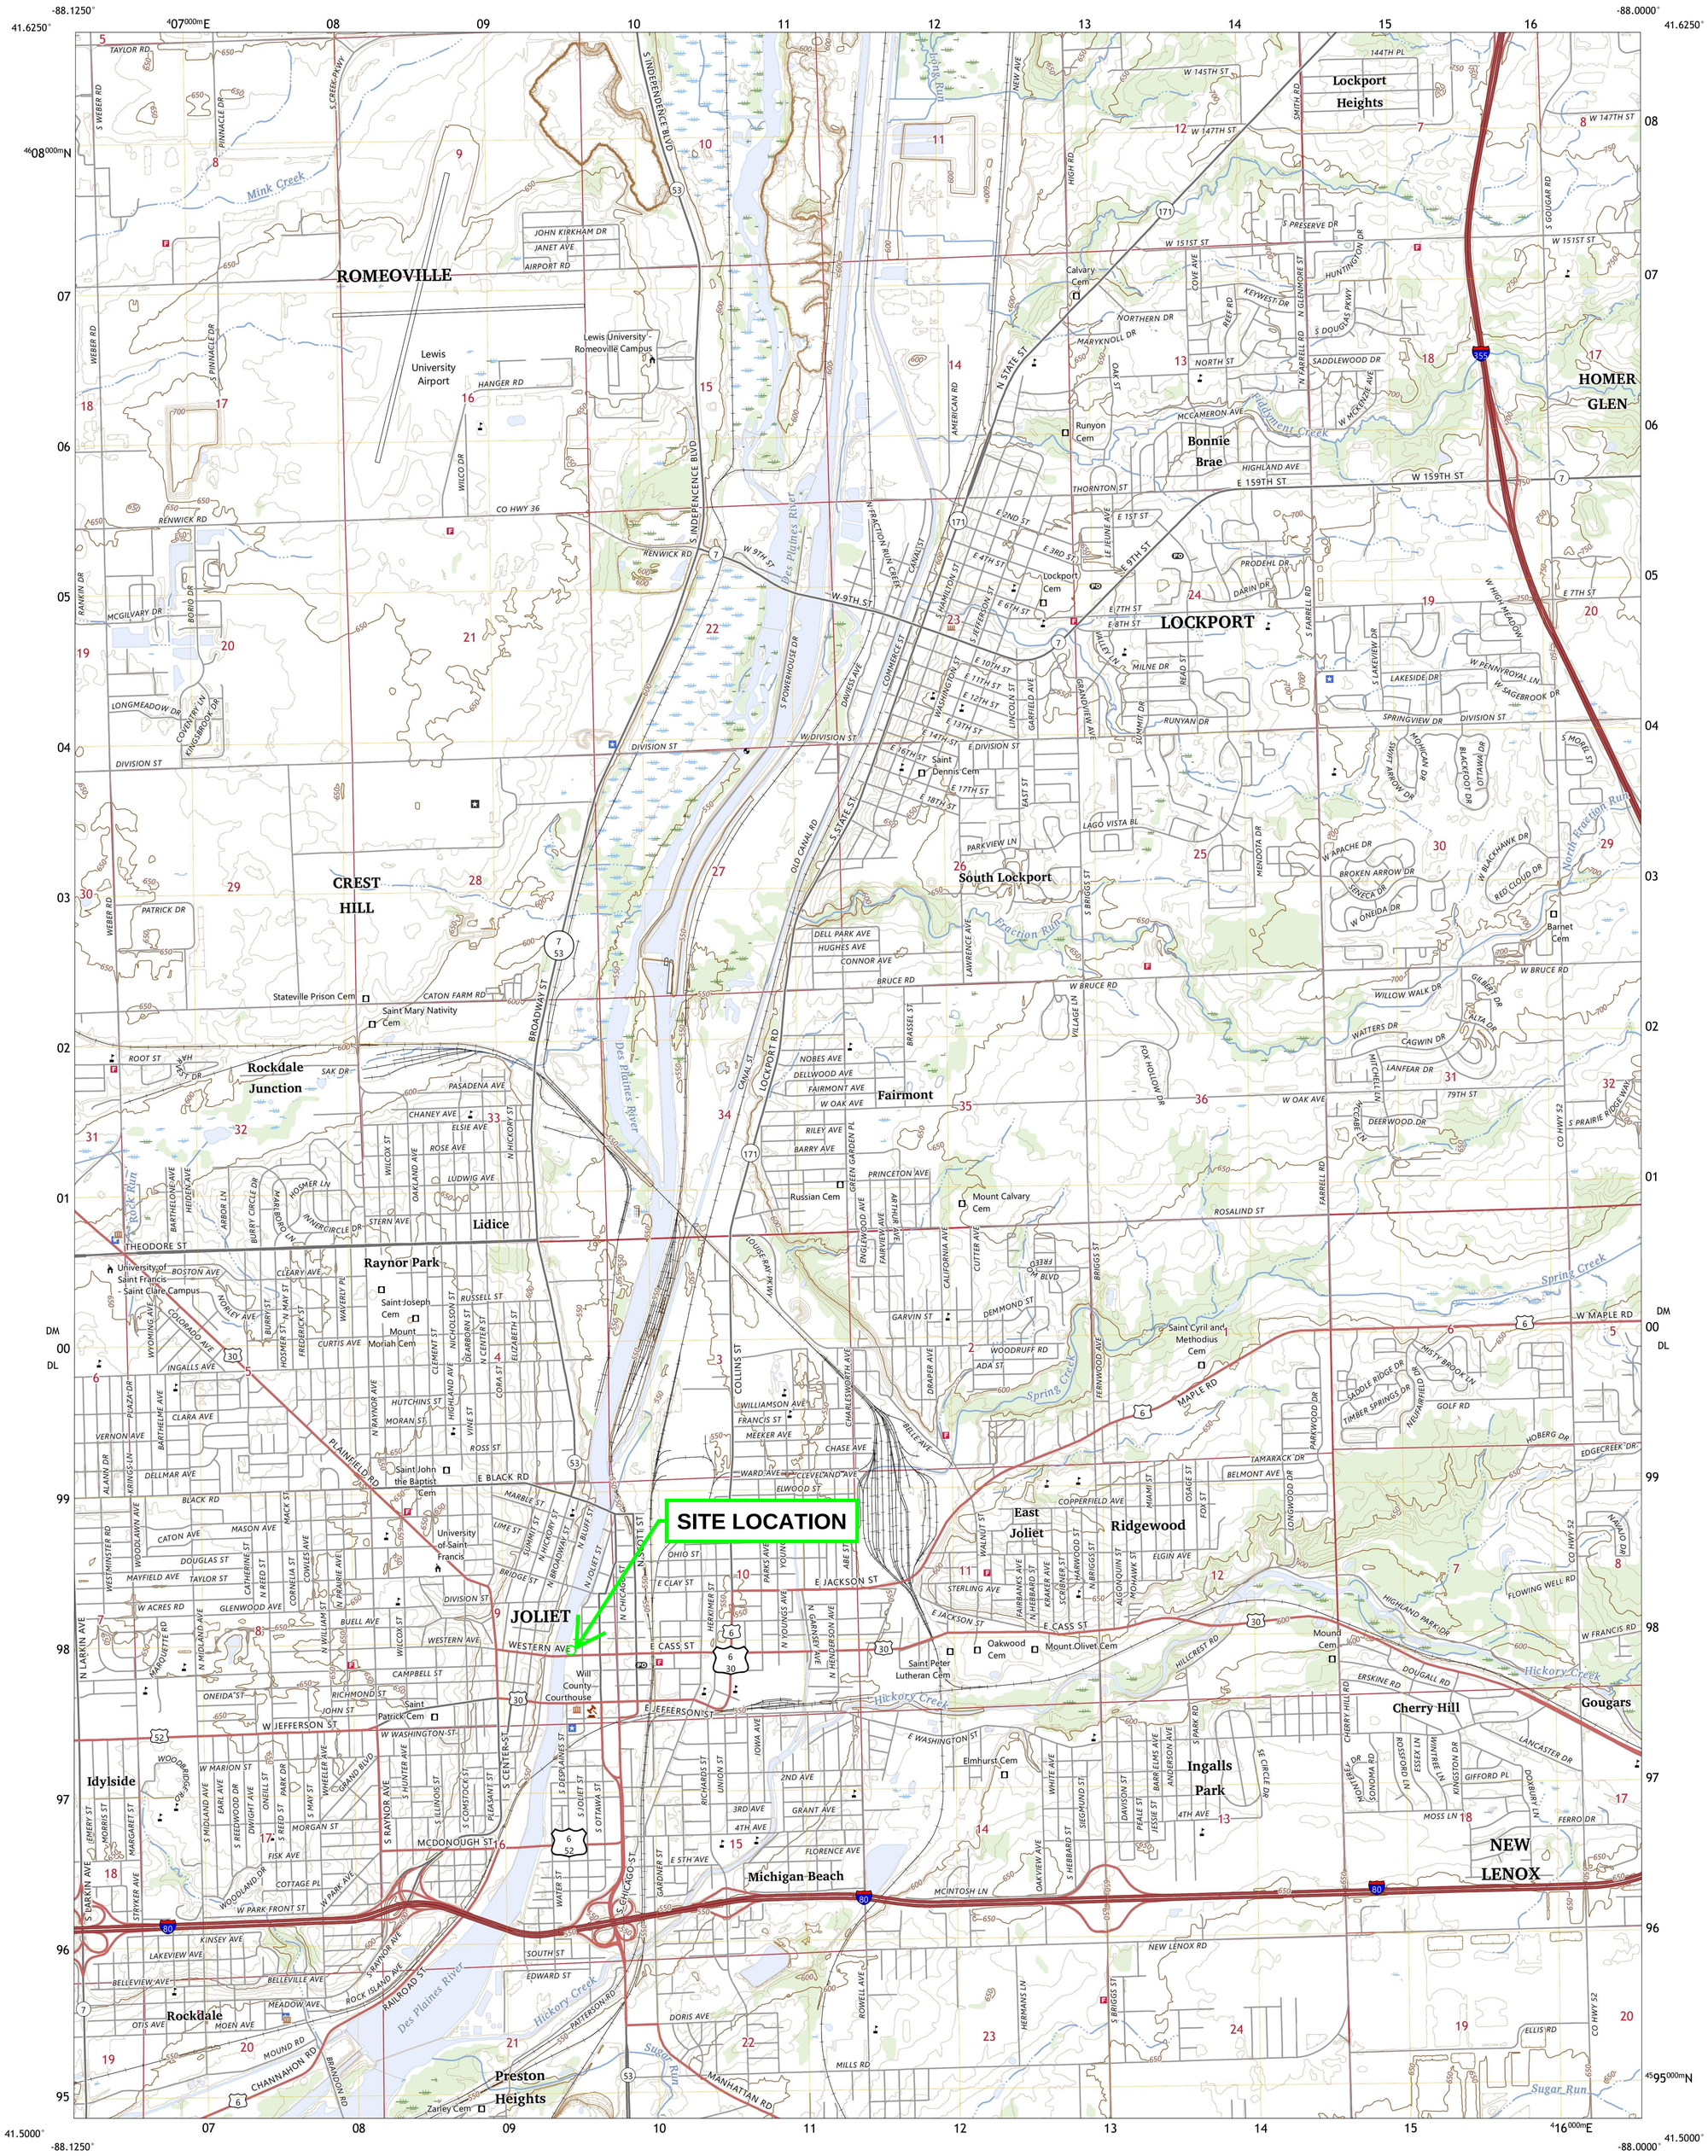

Produced by the United States Geological Survey
North American Datum of 1983 (NAD83)
World Geodetic System of 1984 (WGS84). Projection and
1 000-meter grid:Universal Transverse Mercator, Zone 16T

This map is not a legal document. Boundaries may be generalized for this map scale. Private lands within government reservations may not be shown. Obtain permission before entering private lands.

Imagery....NAIP, August 2019 - August 2019
Roads.... U.S. Census Bureau, 2017
Names....GNIS, 1980 - 2023
Hydrography....National Hydrography Dataset, 2002 - 2022
Contours....National Elevation Dataset, 2016
Boundaries....Multiple sources; see metadata file 2021 - 2022
Public Land Survey System....BLM, 2020
Wetlands....FWS National Wetlands Inventory Not Available

MN
GN
3°44′
66 MILS
0°42′
12 MILS

UTM GRID AND 2023 MAGNETIC NORTH DECLINATION AT CENTER OF SHEET

U.S. National Grid
100,000 - m Square ID
DM
DL
Grid Zone Designation 16T

SCALE 1:24 000

KILOMETERS 1 0.5 0 1 2
METERS 1000 500 0 1000 2000
MILES 1 0.5 0 1
FEET 1000 0 1000 2000 3000 4000 5000 6000 7000 8000 9000 10000

CONTOUR INTERVAL 10 FEET
NORTH AMERICAN VERTICAL DATUM OF 1988

This map was produced to conform with the National Geospatial Program US Topo Product Standard.

ILLINOIS
QUADRANGLE LOCATION

1	2	3
4		5
6	7	8

ADJOINING QUADRANGLES

1 Normantown
2 Romeoville
3 Sag Bridge
4 Plainfield
5 Mokena
6 Channahon
7 Elwood
8 Manhattan

ROAD CLASSIFICATION

Expressway
Secondary Hwy
Ramp
Local Connector
Local Road
4WD
Interstate Route
US Route
State Route

JOLIET, IL
2024

NSN, 7643016365396
NGA REF NO. USGSX24K22743

Aerial Photo

Sketched Map with Landmarks