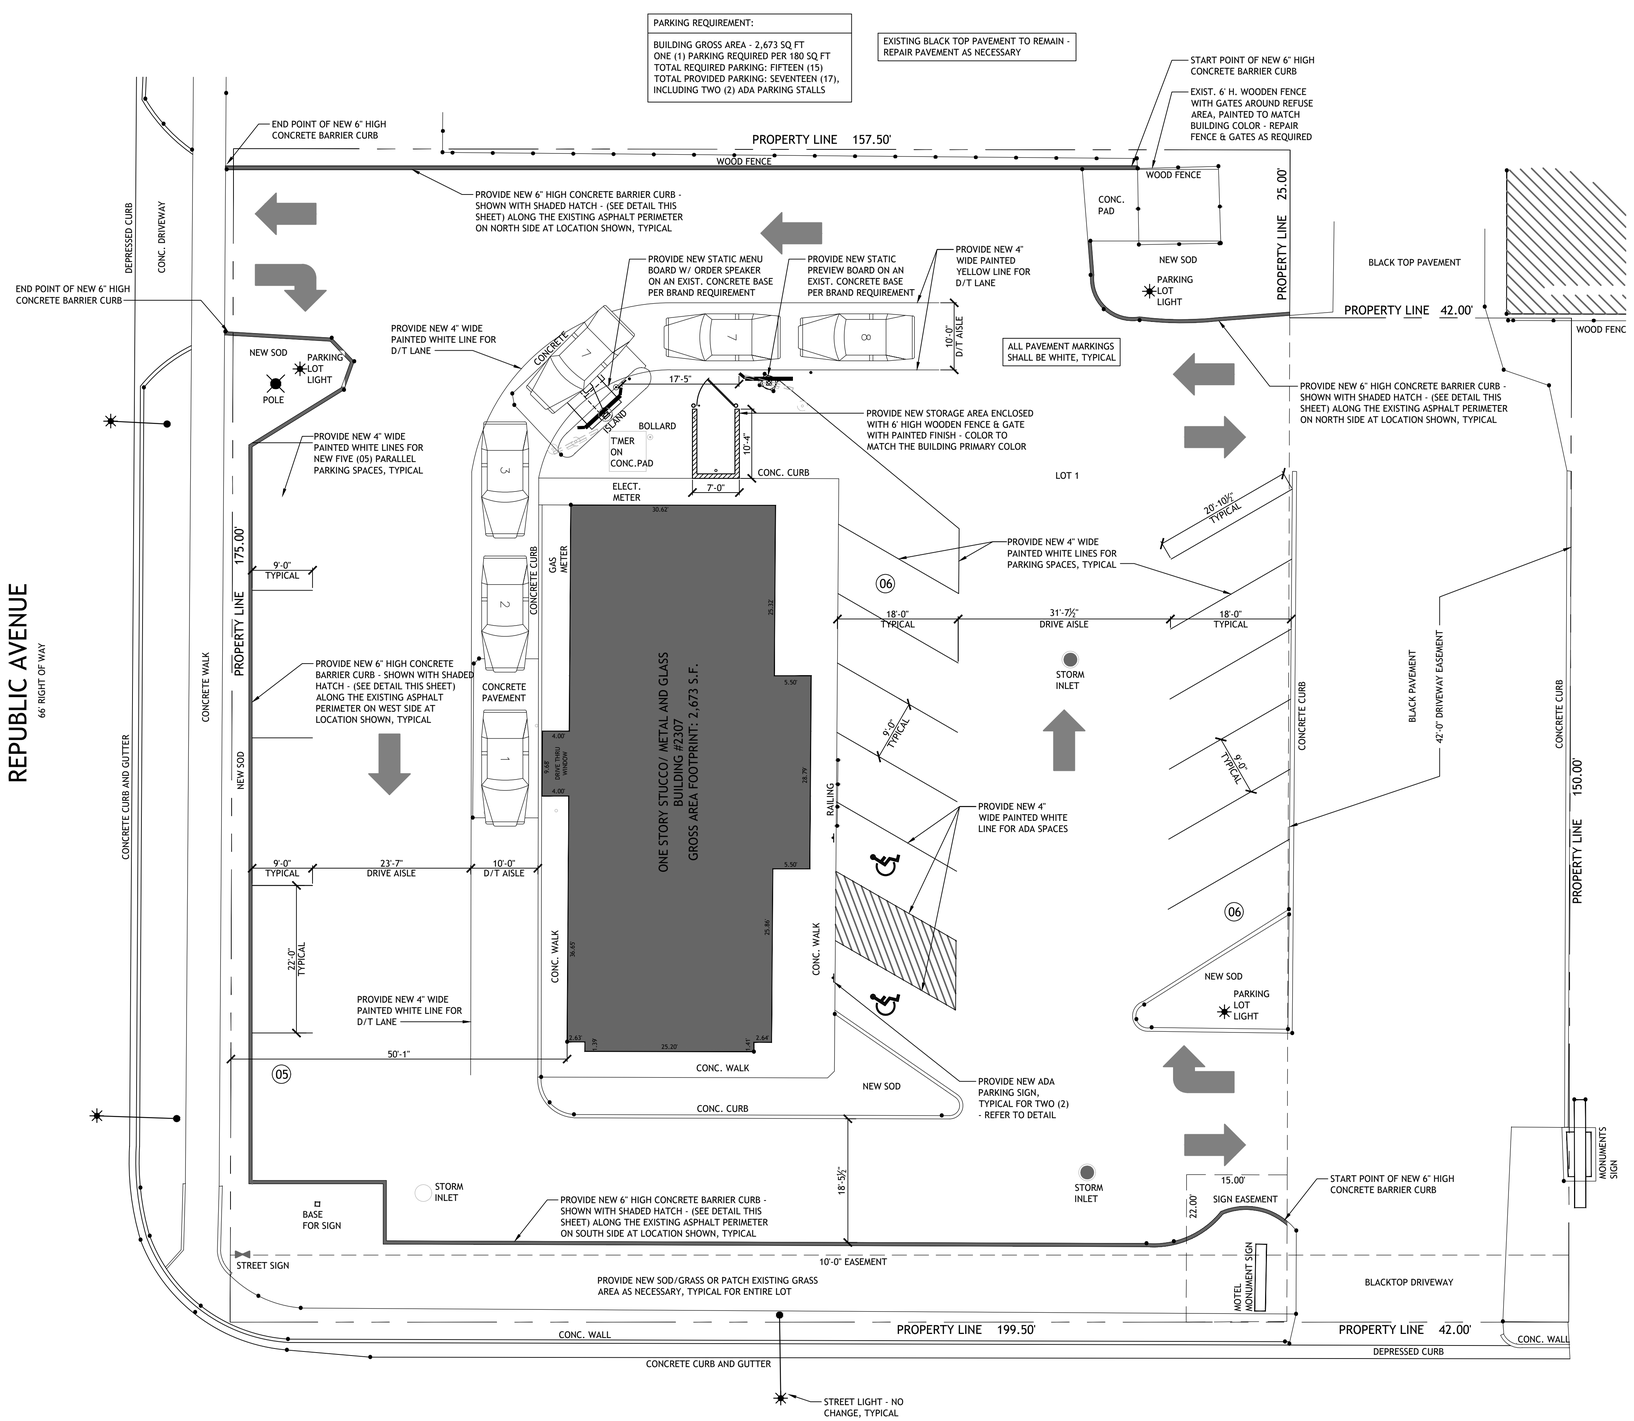

1 **DRIVE-THRU EXHIBIT WITH PROPOSED IMPROVEMENTS**

SCALE: 3/32" = 1'-0"

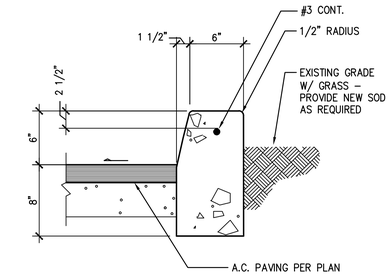

MK9-X-DT002a.DWG;B

CONCRETE BARIER CURB AT ASPHALT DRIVE 1 1/2" = 1'-0"

Document Record:

Issued Date	Description
06.30.2025	DRIVE-THRU PERMIT REVIEW

DO NOT SCALE THE DRAWINGS. PUROHIT ARCHITECTS, INC. ASSUME NO RESPONSIBILITY FOR USE OF INCORRECT SCALE. CONTRACTOR SHALL VERIFY ALL EXISTING CONDITIONS PRIOR TO PROCEEDING WITH CONSTRUCTION. IN THE EVENT THAT THE CONTRACTOR DISCOVERS ANY ERROR, OMISSION OR CONFLICT AS TO THE INTENT OF THE CONTRACT DOCUMENTS WITH REGARD TO THE PROPER EXECUTION AND COMPLETION OF THE WORK, THE CONTRACTOR SHALL IMMEDIATELY NOTIFY THE OWNER OR THE ARCHITECT AND SEEK CORRECTION OR INTERPRETATION THEREOF PRIOR TO STARTING THE AFFECTED WORK.

THESE PLANS AND SPECIFICATIONS ARE PROTECTED UNDER FEDERAL COPYRIGHT LAWS. ©PUROHIT ARCHITECTS, INC. MAINTAINS OWNERSHIP OF SUCH AND ALL RIGHTS AND PRIVILEGES. THESE DRAWING ARE NOT TO BE REPRODUCED OR COPIED IN WHOLE OR PART. IT IS NOT TO BE USED ON ANY OTHER PROJECT

PROFESSIONAL DESIGN FIRM ARCHITECT CORPORATION LICENSE NO.: 184.005943
License Expires: 04/30/2027

PUROHIT ARCHITECTS
251 BRADWELL ROAD,
INVERNESS, IL 60010
Tel. (847) 220-8037
Cell. (847) 757-1618
info@purohitarchitects.com
www.purohitarchitects.com

Jack in the box

MK12C_SM

Proposed Transformation of an Existing facility with drive-thru' to:

Jack in the Box (Q. S. R.) J4321

2307 W. Jefferson Street, Joliet, IL 60435

Issue Date:	June 30, 2025
Drawn By:	PAI
Checked By:	PAI
Sheet:	SITE PLAN

SD1.0

PAI PROJECT NUMBER
25133.00

© 2025 PUROHIT ARCHITECTS, INC.

These drawings may have been reproduced at a scale different than originally drawn. Owner and Architect assume no responsibility for use of incorrect scale. Do not scale drawings. contractor shall verify all existing conditions prior to proceeding with construction and notify architect immediately of any discrepancies or conflicts.