N:\JOBS\2025\CE25.014 - Joliet AA Properties - Dunkin Donuts - Washington & Briggs_Dwg\Exhibit\EXH2-25.014.dwg-Geo-9/2/2025 9:46 AM

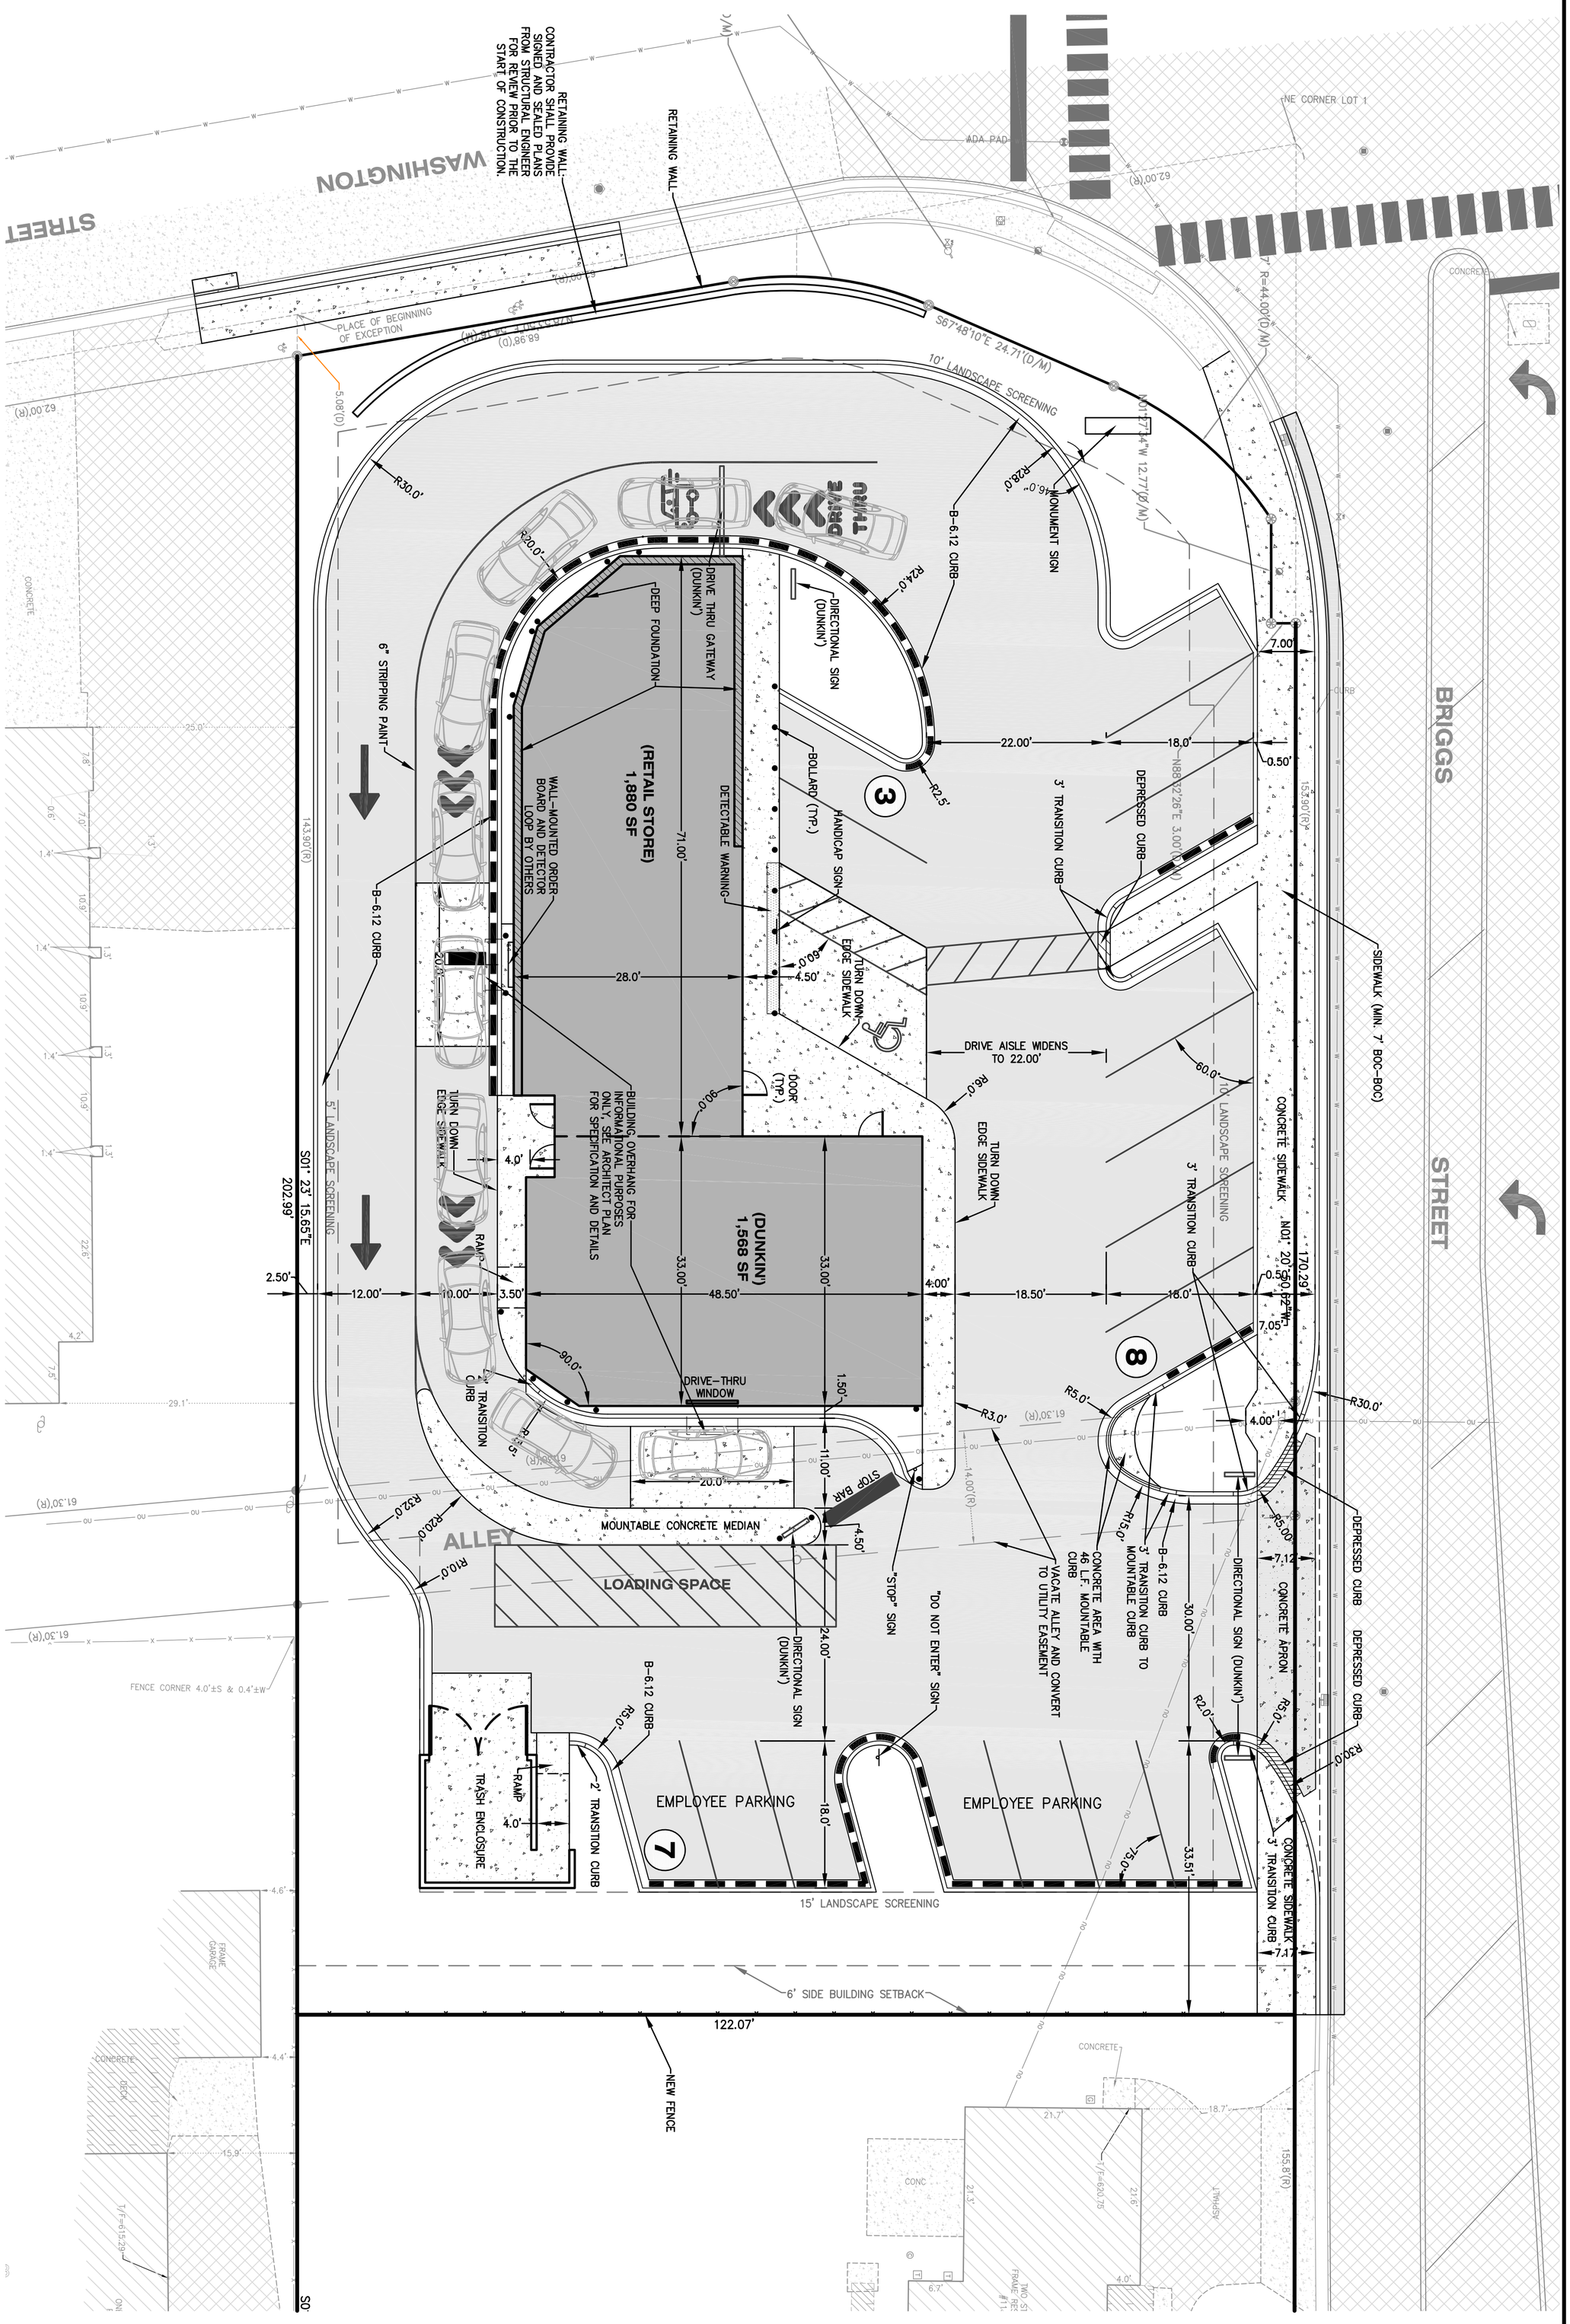

Designed By	MJC/TBS
Drawn By	SAH
Checked By	MJC
Date	08/13/2025
Job Number	CE25.014
Sheet Number	EXH2

CE LTD
Caldwell Engineering, Ltd.
1316 North Madison Street, Woodstock, Illinois
(815) 502-5504 www.caldwellengineering.com

SITE IMPROVEMENTS
DUNKIN' & RETAIL PROJECT
101-107 S. BRIGGS ST., JOLIET, IL
DRIVE THRU EXHIBIT

DATE	NO.	REVISIONS
09/02/2025	#1	DRIVE THRU EXIT UPDATED PER TRAFFIC CONSULTANT

NOT FOR CONSTRUCTION