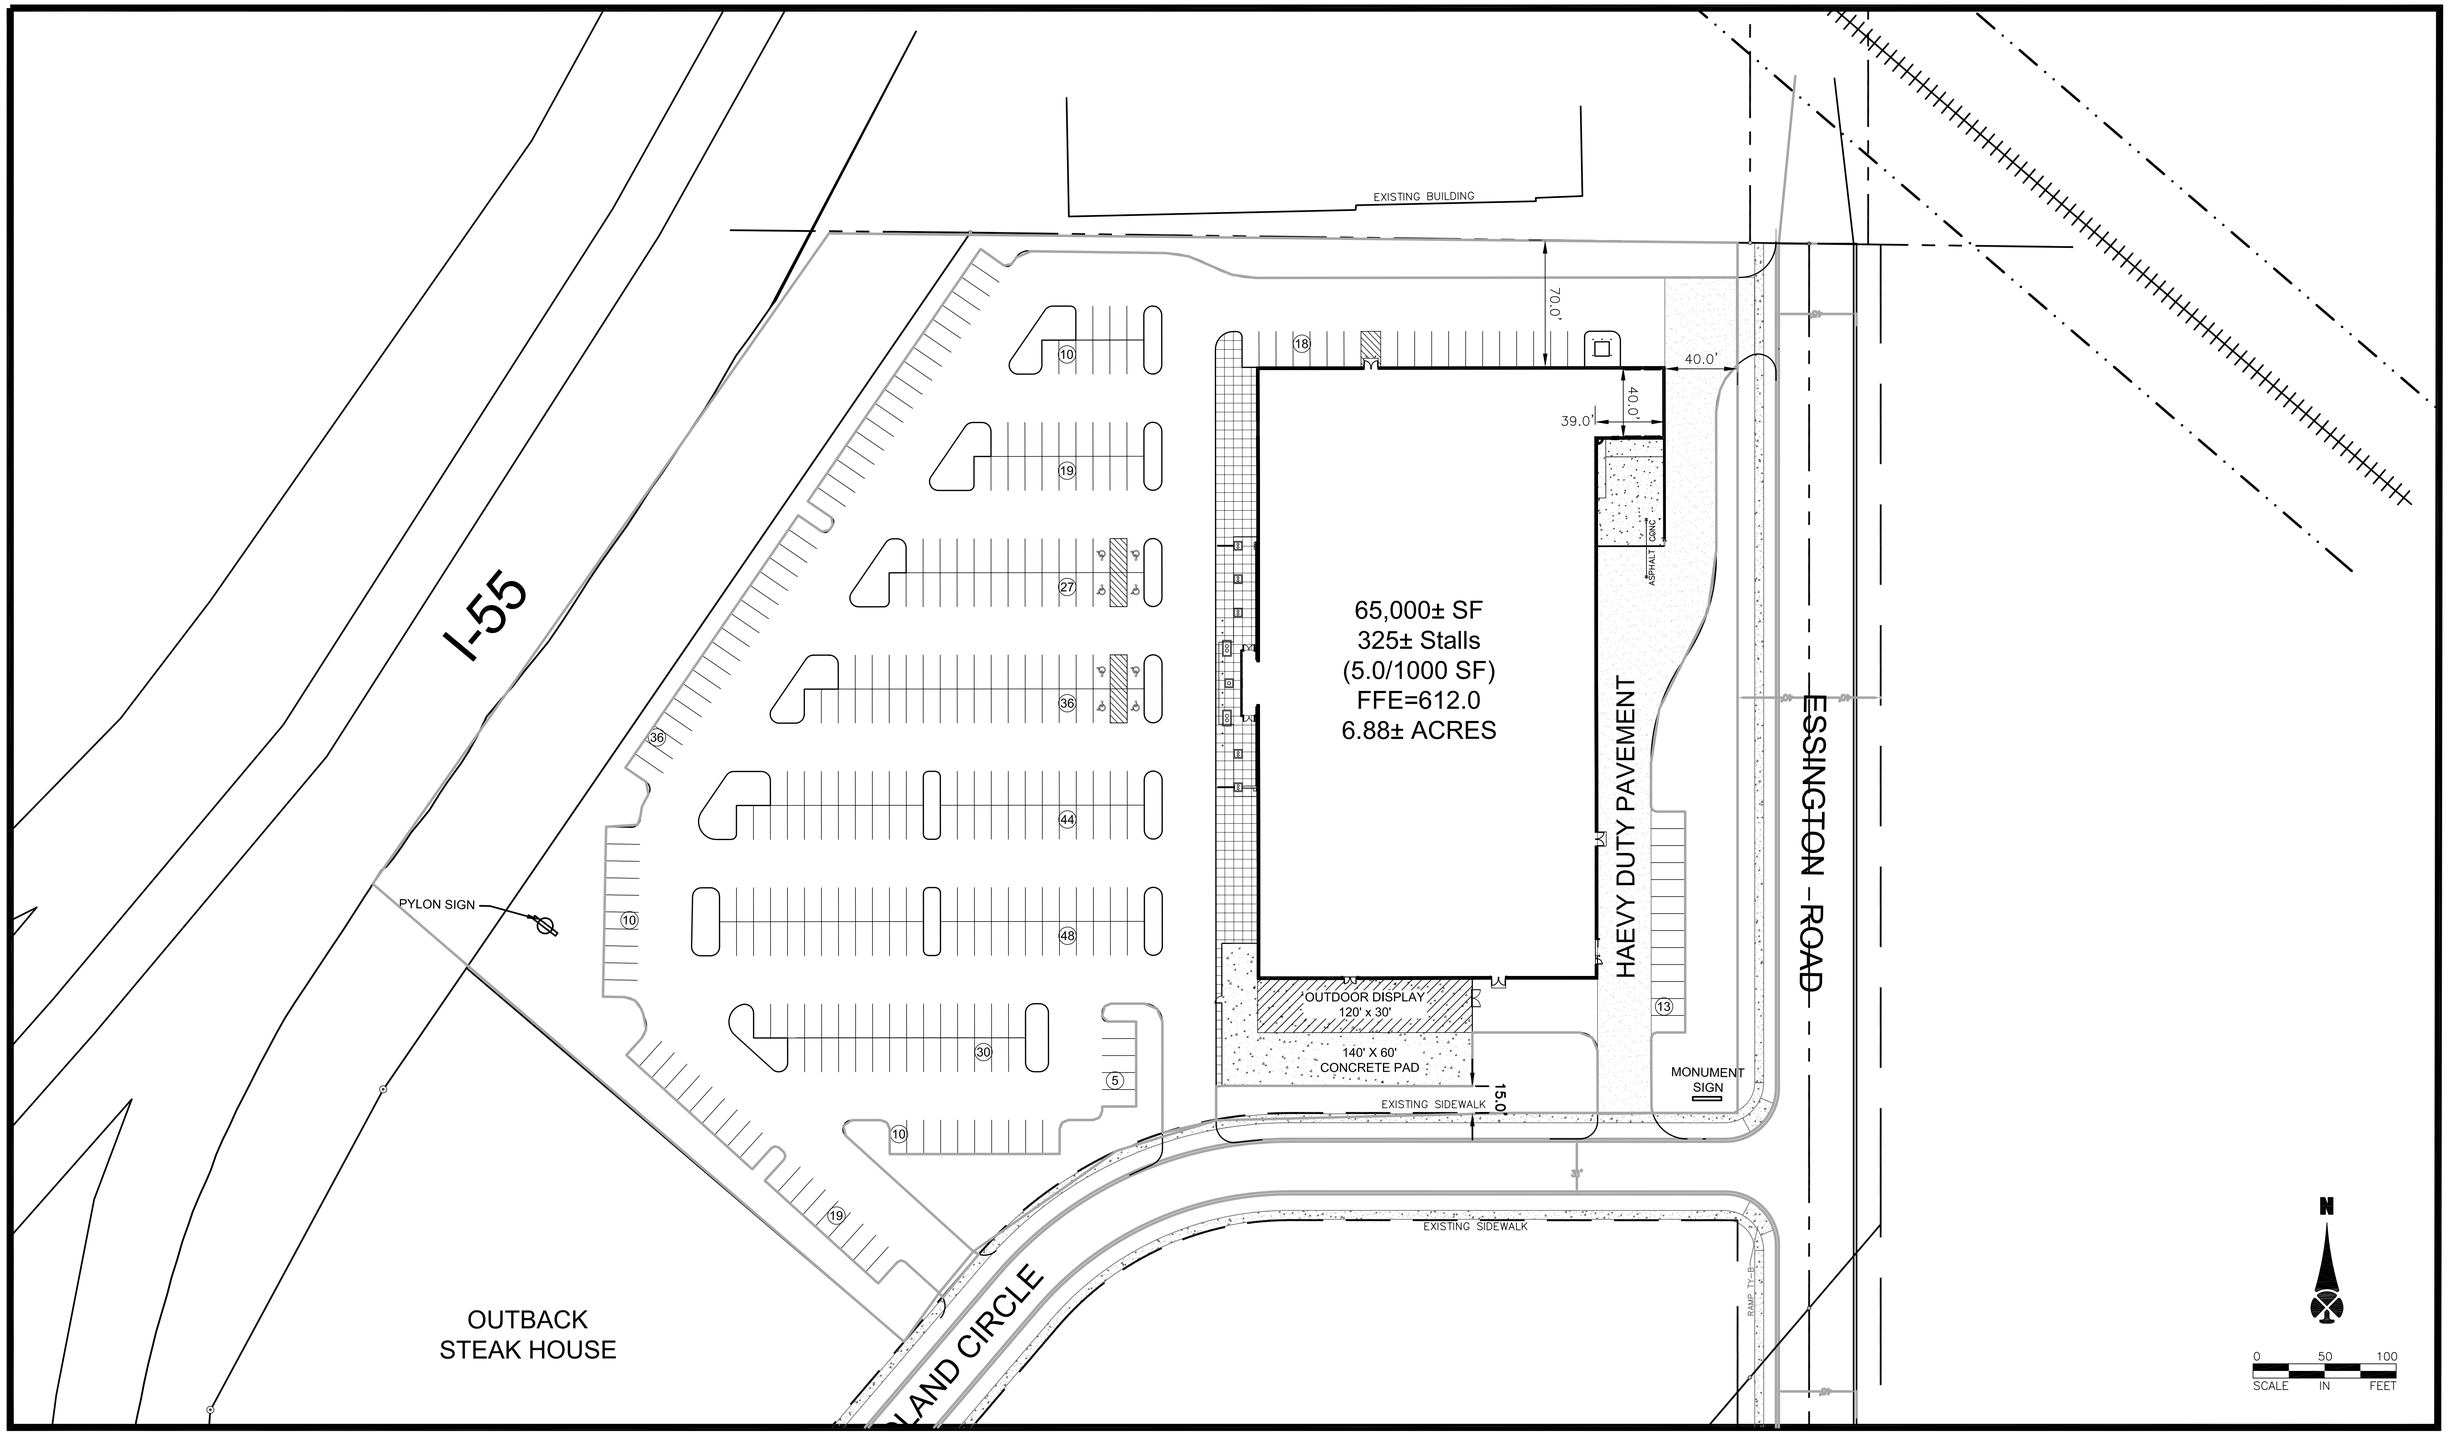

CONCEPTUAL SITE PLAN

1/18/2005

RYAN®
BUILDING LASTING RELATIONSHIPS

RYAN COMPANIES US, INC.
50 South Tenth Street, Suite 300
Minneapolis, MN
55403-2012
612-492-4000 tel
612-492-3000 fax

WWW.RYANCOMPANIES.COM

OPPIDAN INVESTMENT COMPANY
5125 County Road 101,
Suite 100
Minnetonka, MN 55345

OPPIDAN
Builder of towns. Creator of value.

Direct: 952-294-0353
Fax: 952-294-0151

WWW.OPPIDAN.COM

CITY OF JOLIET