




FUELING TRUCK EXAMPLE*


*IMAGE FROM SENECA TANK OWNER TO PROVIDE FUELING TANK INFORMATION FOR WHAT WILL BE USED ON SITE

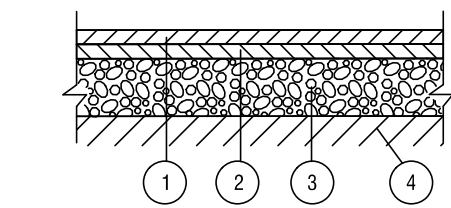

TYPICAL ASPHALT PAVEMENT SECTION

N.T.S.


1. 1.75" HMA SURFACE COURSE, MIX "C", N50
2. 2.25" HMA BINDER COURSE, IL 19.0, N50
3. 10" AGGREGATE BASE COURSE, TYPE B
4. COMPACTED AND STABLE SUBGRADE

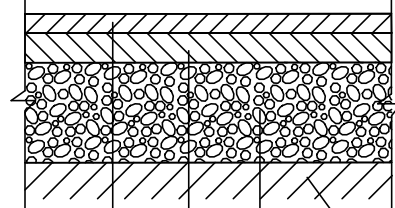

HEAVY DUTY ASPHALT PAVEMENT SECTION

N.T.S.


1. 2.0" HMA SURFACE COURSE, MIX "C", N70
2. 4.0" HMA BINDER COURSE, IL 19.0, N70
3. 12" AGGREGATE BASE COURSE, TYPE B
4. COMPACTED AND STABLE SUBGRADE

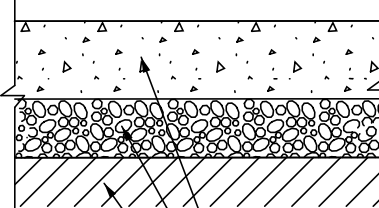

TYPICAL CONCRETE PAVEMENT SECTION

N.T.S.

1. 8" PORTLAND CEMENT CONCRETE
2. 4" AGGREGATE BASE COURSE, TYPE B
3. COMPACTED AND STABLE SUBGRADE

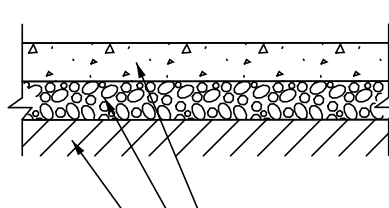

TYPICAL SIDEWALK/PEDESTRIAN PATH SECTION

N.T.S.

1. 5" PORTLAND CEMENT CONCRETE
2. 4" AGGREGATE BASE COURSE, TYPE B
3. COMPACTED AND STABLE SUBGRADE

NOTES:




1. ALL DIMENSIONS ARE TO THE BACK OF CURB UNLESS OTHERWISE NOTED.
2. ALL CURBS AND GUTTERS ARE STANDARD REVERSED PITCH UNLESS OTHERWISE NOTED.
3. SEE THIS SHEET FOR PAVEMENT SECTION DETAILS.
4. ALL PAVEMENT MARKINGS SHALL BE PAINT THERMOPLASTIC.
5. ALL ACCESSIBLE PARKING SPACE SIGNAGE SHALL CONFORM TO ILLINOIS ACCESSIBILITY CODE.
6. SEE ARCHITECTURAL DRAWINGS FOR DESIGN AND DETAILS OF THE BUILDINGS

SITE DATA SUMMARY

PROPOSED INDUSTRIAL MAINTENANCE BUILDING (60' X 50') = 3,000 S.F.
PROPOSED TRAILER STALLS (55' X 11') = 105
PROPOSED AUTO PARKING STALLS (20' X 9') = 9
PROPOSED ADA PARKING STALLS (16' X 20') = 2

LEGEND

- HEAVY DUTY ASPHALT PAVEMENT
- TYPICAL ASPHALT PAVEMENT
- CONCRETE PAVEMENT OR APRON
- CONCRETE SIDEWALK
- B-6.12 CURB AND GUTTER
- SITE SECURITY FENCE
- MODULAR BLOCK RETAINING WALL

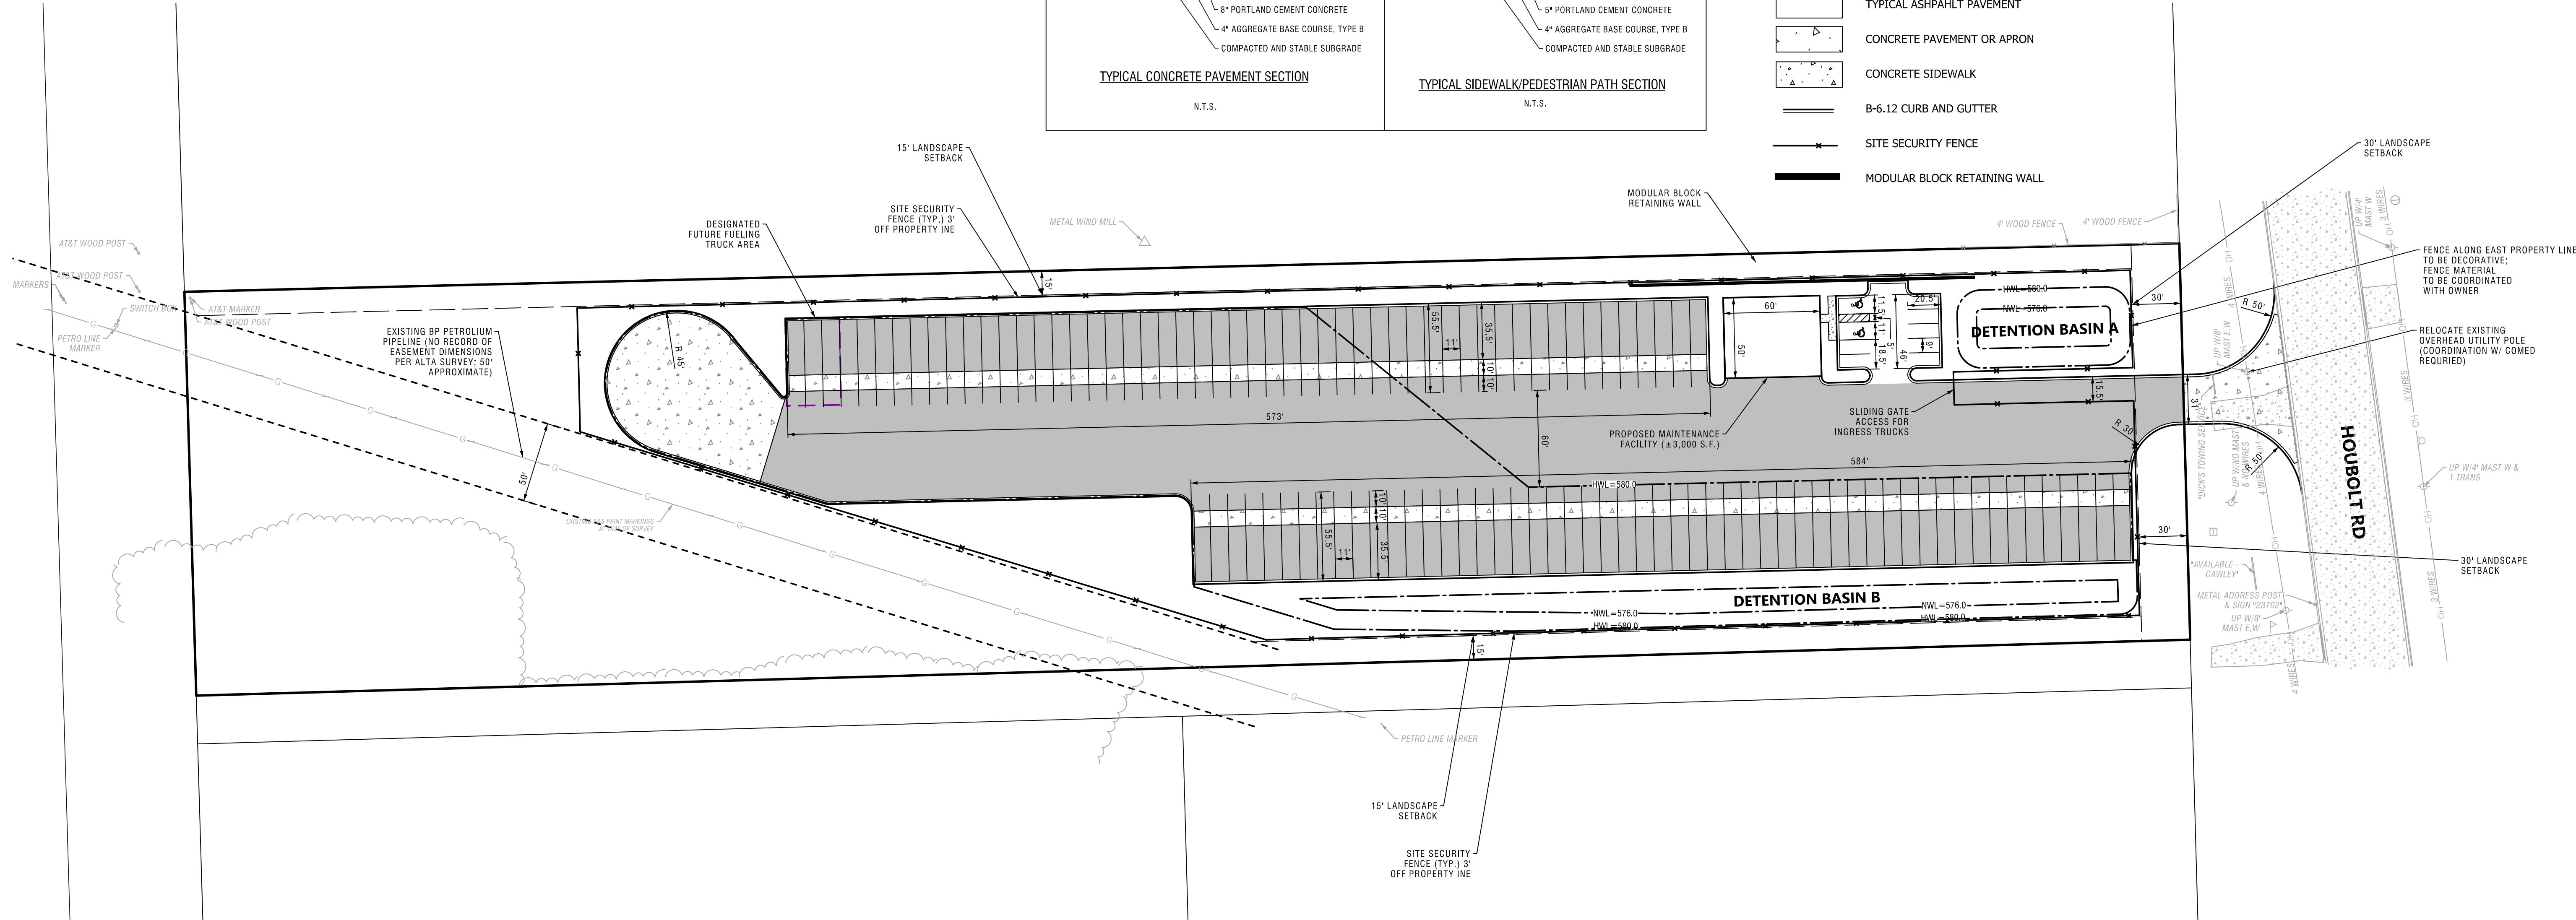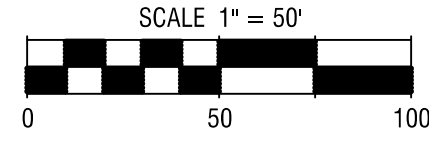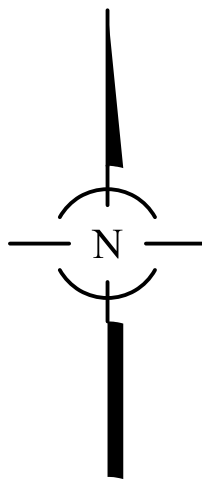

PRELIMINARY GEOMETRIC PLAN

WHIMSY TRUCKING
UNINCORPORATED WILL COUNTY, ILLINOIS



FILENAME:	14327P-GM
DATE:	2/5/26
JOB NO.	14327
SHEET	P-GM
1	OF 2